DETOUR PLAN

REFERENCE PROJECT NO.		FISCAL YEAR	SHEET NO.
BR-4914(251)		2014	15

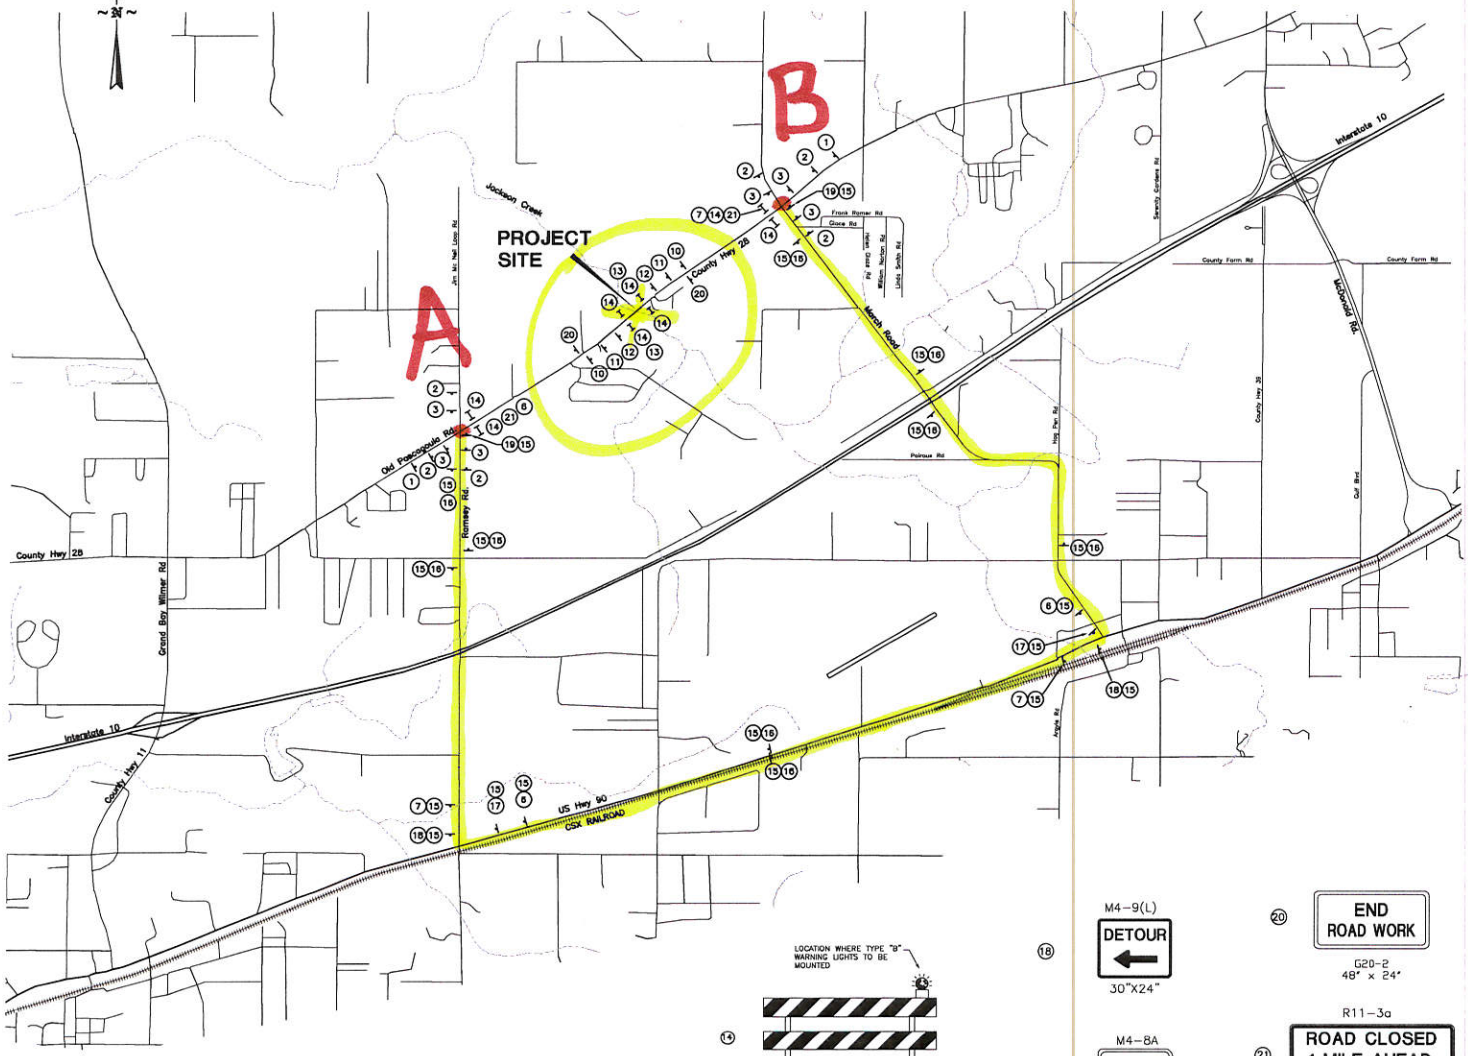

LOCATION WHERE TYPE "B" WARNING LIGHTS TO BE MOUNTED

NOTE:
SLOPE OF STRIPES ON BARRICADES SHALL BE IN ACCORDANCE WITH SECTIONCF.68 OF THE 2009 MUTCD & SPECCIAL DRAWING B-107-2

TYPE III BARRICADE

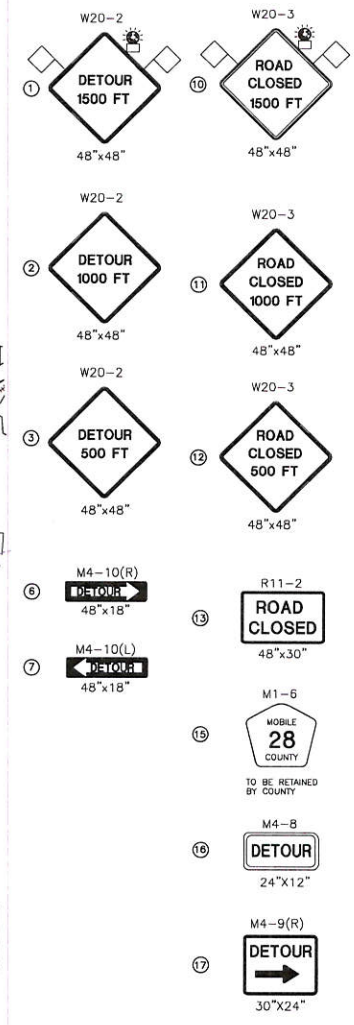

NOT TO SCALE

DETOUR PLAN
BRIDGE REPLACEMENT & APPROACHES ON OLD PASCAGOULA ROAD
(CR-28) OVER JACKSON CREEK MOBILE COUNTY
MOBILE COUNTY PROJECT NO. MCP 49-070-10
MOBILE COUNTY, ALABAMA

THE LPA GROUP
TRANSPORTATION CONSULTANTS
1110 MONTLIMAR DRIVE, SUITE 160, MOBILE, ALABAMA (251)380-0698

Date: JANUARY, 2013
Drawn By: K.G.P. | Approved By: J.D.M.
File No. AL503018-DLDWG
LPA Project No. AL503018
Scale:
Revisions
Sheet of